
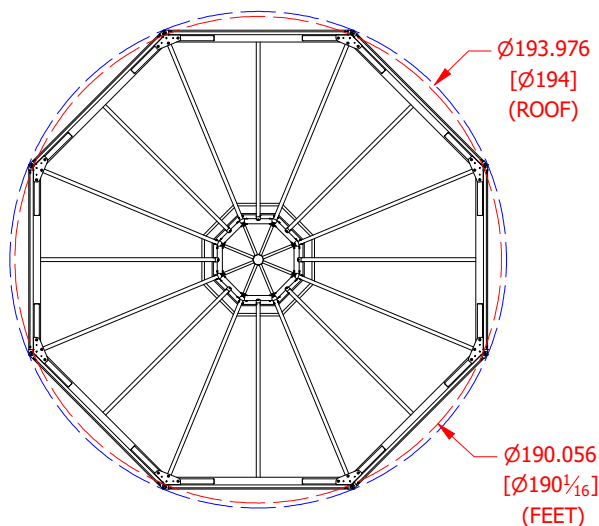


2

1

## 15' Octagon


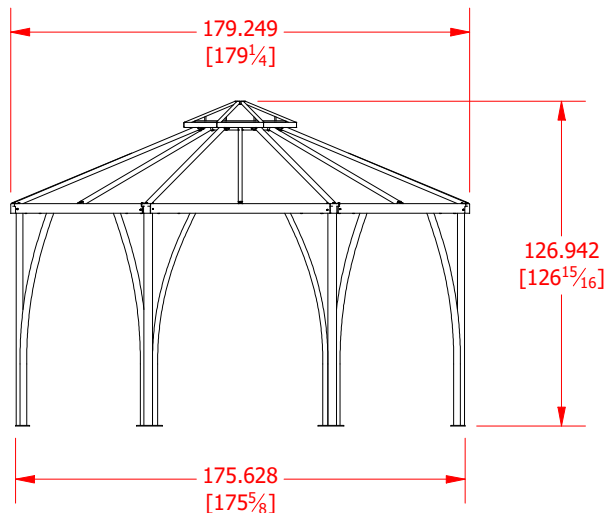


## NOTES:

1. DIMENSIONS ARE IN INCHES UNLESS OTHERWISE SPECIFIED

2

## 13' OCTAGON

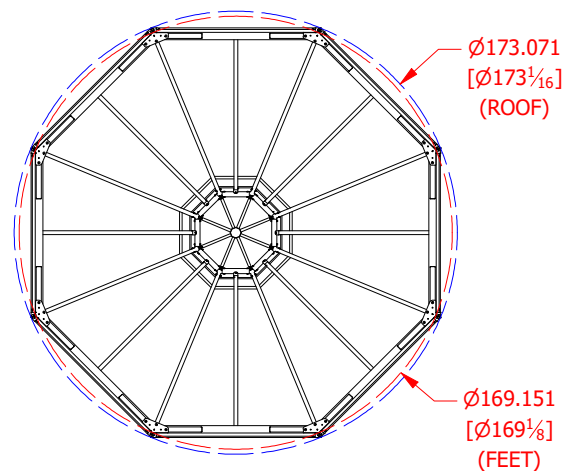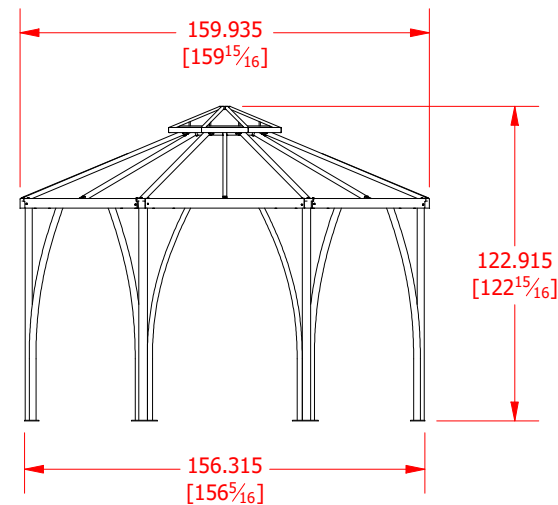

DRAWN BY: tgarcia

CREATN  
DATE: 8/18/2022PRODCTN  
RELEASE:

SCALE: 1 / 75

DWG SIZE: A

SHEET #: 1 OF 2

**FUTUREGUARD**  
101 Merrow Road - Auburn, Maine, USA  
www.futureguard.net

**PROPRIETARY & CONFIDENTIAL**  
THE INFORMATION CONTAINED IN THIS DRAWING  
IS THE SOLE PROPERTY OF FUTUREGUARD BUILDING  
PRODUCTS, INC. ANY REPRODUCTION WITHOUT THE  
WRITTEN PERMISSION OF FUTUREGUARD BUILDING  
PRODUCTS, INC. IS PROHIBITED.

DWG #: NP-012

IPT FILE: Cabana, Octagon.iam

PART #: Cabana, Octagon

TITLE: Cabana Footprint &  
Roof Sizes

REV.  
1




1

2

1

B

B

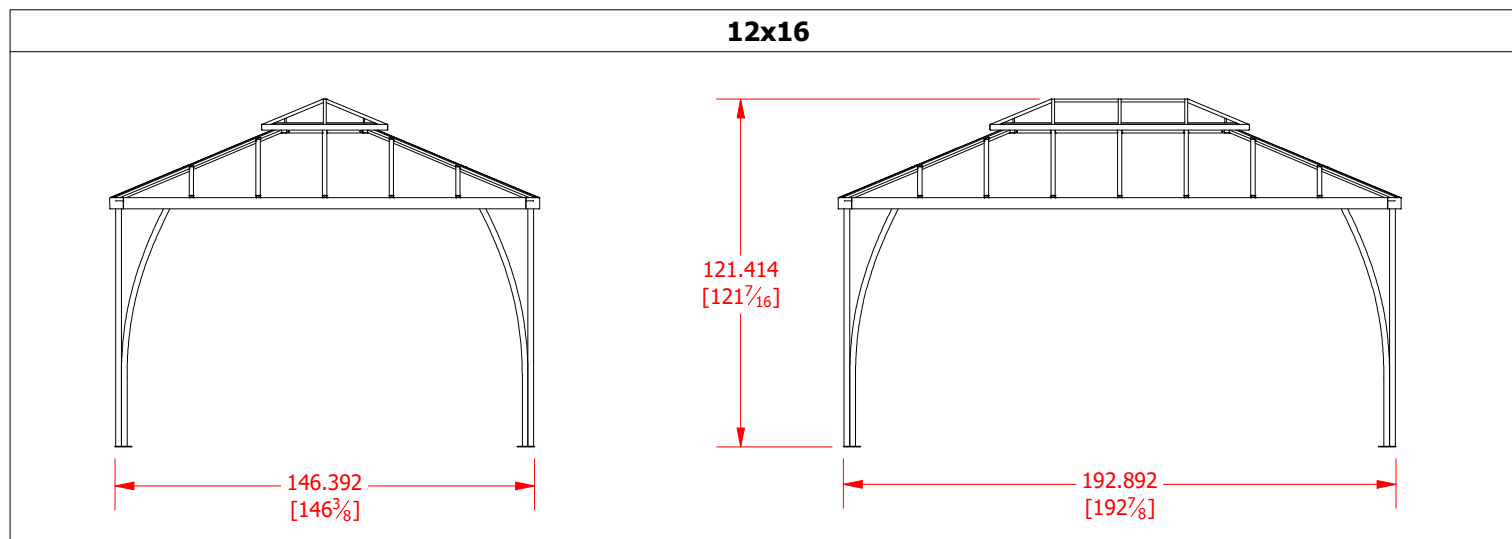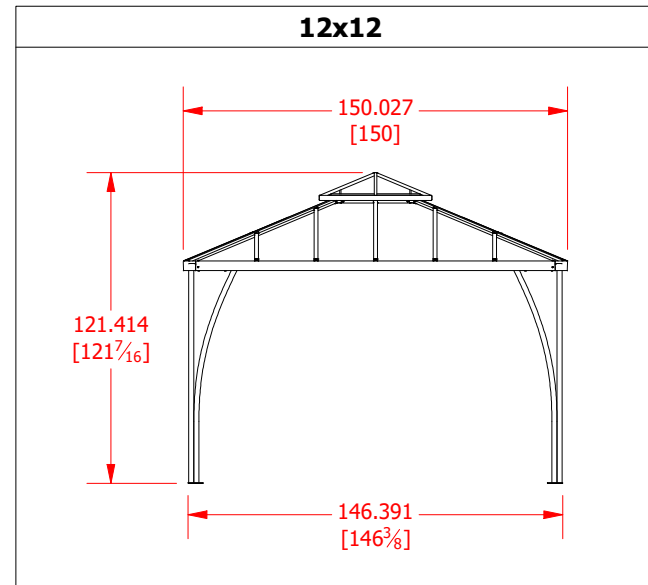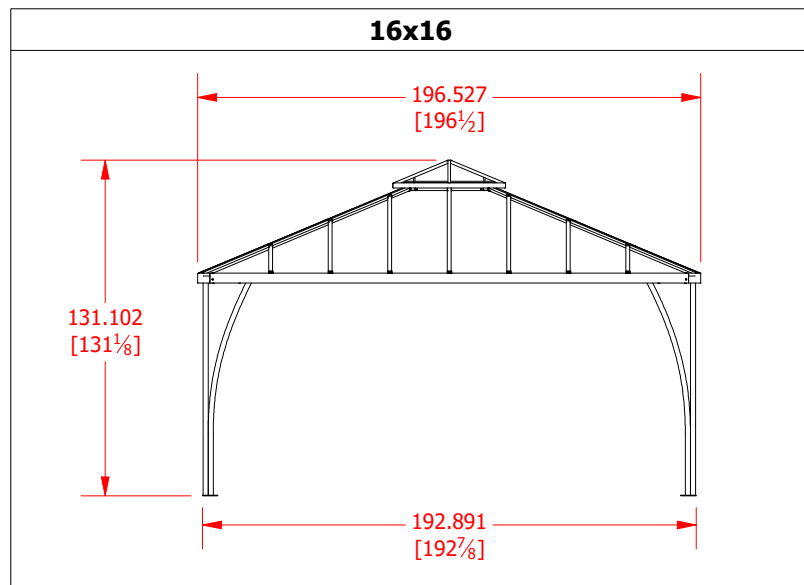

A

A

**NOTES:**

1. DIMENSIONS ARE IN INCHES UNLESS OTHERWISE SPECIFIED

DRAWN BY: tgarcia

CREATN  
DATE: 8/18/2022PRODCTN  
RELEASE: .

SCALE: 1 / 75

DWG SIZE: A

SHEET #: 2 OF 2



**PROPRIETARY & CONFIDENTIAL**  
THE INFORMATION CONTAINED IN THIS DRAWING  
IS THE SOLE PROPERTY OF FUTUREGUARD BUILDING  
PRODUCTS, INC. ANY REPRODUCTION WITHOUT THE  
WRITTEN PERMISSION OF FUTUREGUARD BUILDING  
PRODUCTS, INC. IS PROHIBITED.

DWG #: **NP-012**

IPT FILE: Cabana, Square.iam

PART #: Cabana, Sqaure

TITLE: **Cabana Footprint &  
Roof Sizes**

REV.  
**1**

2

1